GENERAL NOTES:
1.

SCALE: 1"=40'

THUNDERBIRD RD
SR-150

STATE ROAD 150
RIGHT-OF-WAY

ORIGINAL TREATMENT PLANT

SEWER DRAIN LINE

EXST BAYS

EXISTING 2" GALVANIZED POTABLE WATERLINE

EXST DEWATERING BLDG

BIOSOLIDS DRYING BED

SLUDGE HOLDING TANK

SLUDGE HOLDING TANK

EXST HEADWORKS

EXST STEEL EQ BASIN

EXST ANOXIC/EQ TANK WITH MIXERS

SS MANHOLE

EXST MAIN TREATMENT PLANT

EXST GARAGE/ MAINTENANCE BLDG

PROPANE TANK

EDGE OF GRAVEL ROADS (TYP)

EFFLUENT DISCHARGE

VILLAGE OF TAOS SKI VALLEY

CULVERT

OCEAN BLVD.

PROPERTY BOUNDARY

LANDS OF CARSON NATIONAL FOREST

TO RIO HONDO

9275 9290 9285 9280 9275 9270 9265 9260 9255 9250 9275 9275 9250

Copyright: FEI Engineers Inc.

0 1
IF THIS BAR DOES NOT MEASURE 1" DRAWING IS NOT TO LABELED SCALE

FEI ENGINEERS

REV. No.	DATE	DESCRIPTION
-	8/2014	PRELIMINARY DESIGN

PRELIMINARY
NOT FOR CONSTRUCTION

VILLAGE OF TAOS SKI VALLEY
WASTEWATER TREATMENT PLANT IMPROVEMENTS

OVERALL EXISTING SITE PLAN

PROJECT No.: VTSV-S14-0132
DATE: 11/21/2016
DESIGNED BY: XXX
DRAWN BY: XXX
CHECKED BY: MAD

C1-01

LOCATION: W:\VTSV-16-0220 - WWTP\C1-01.dwg PLOTTED: 11/22/2016 11:48 AM BY: Samuel A. Jones

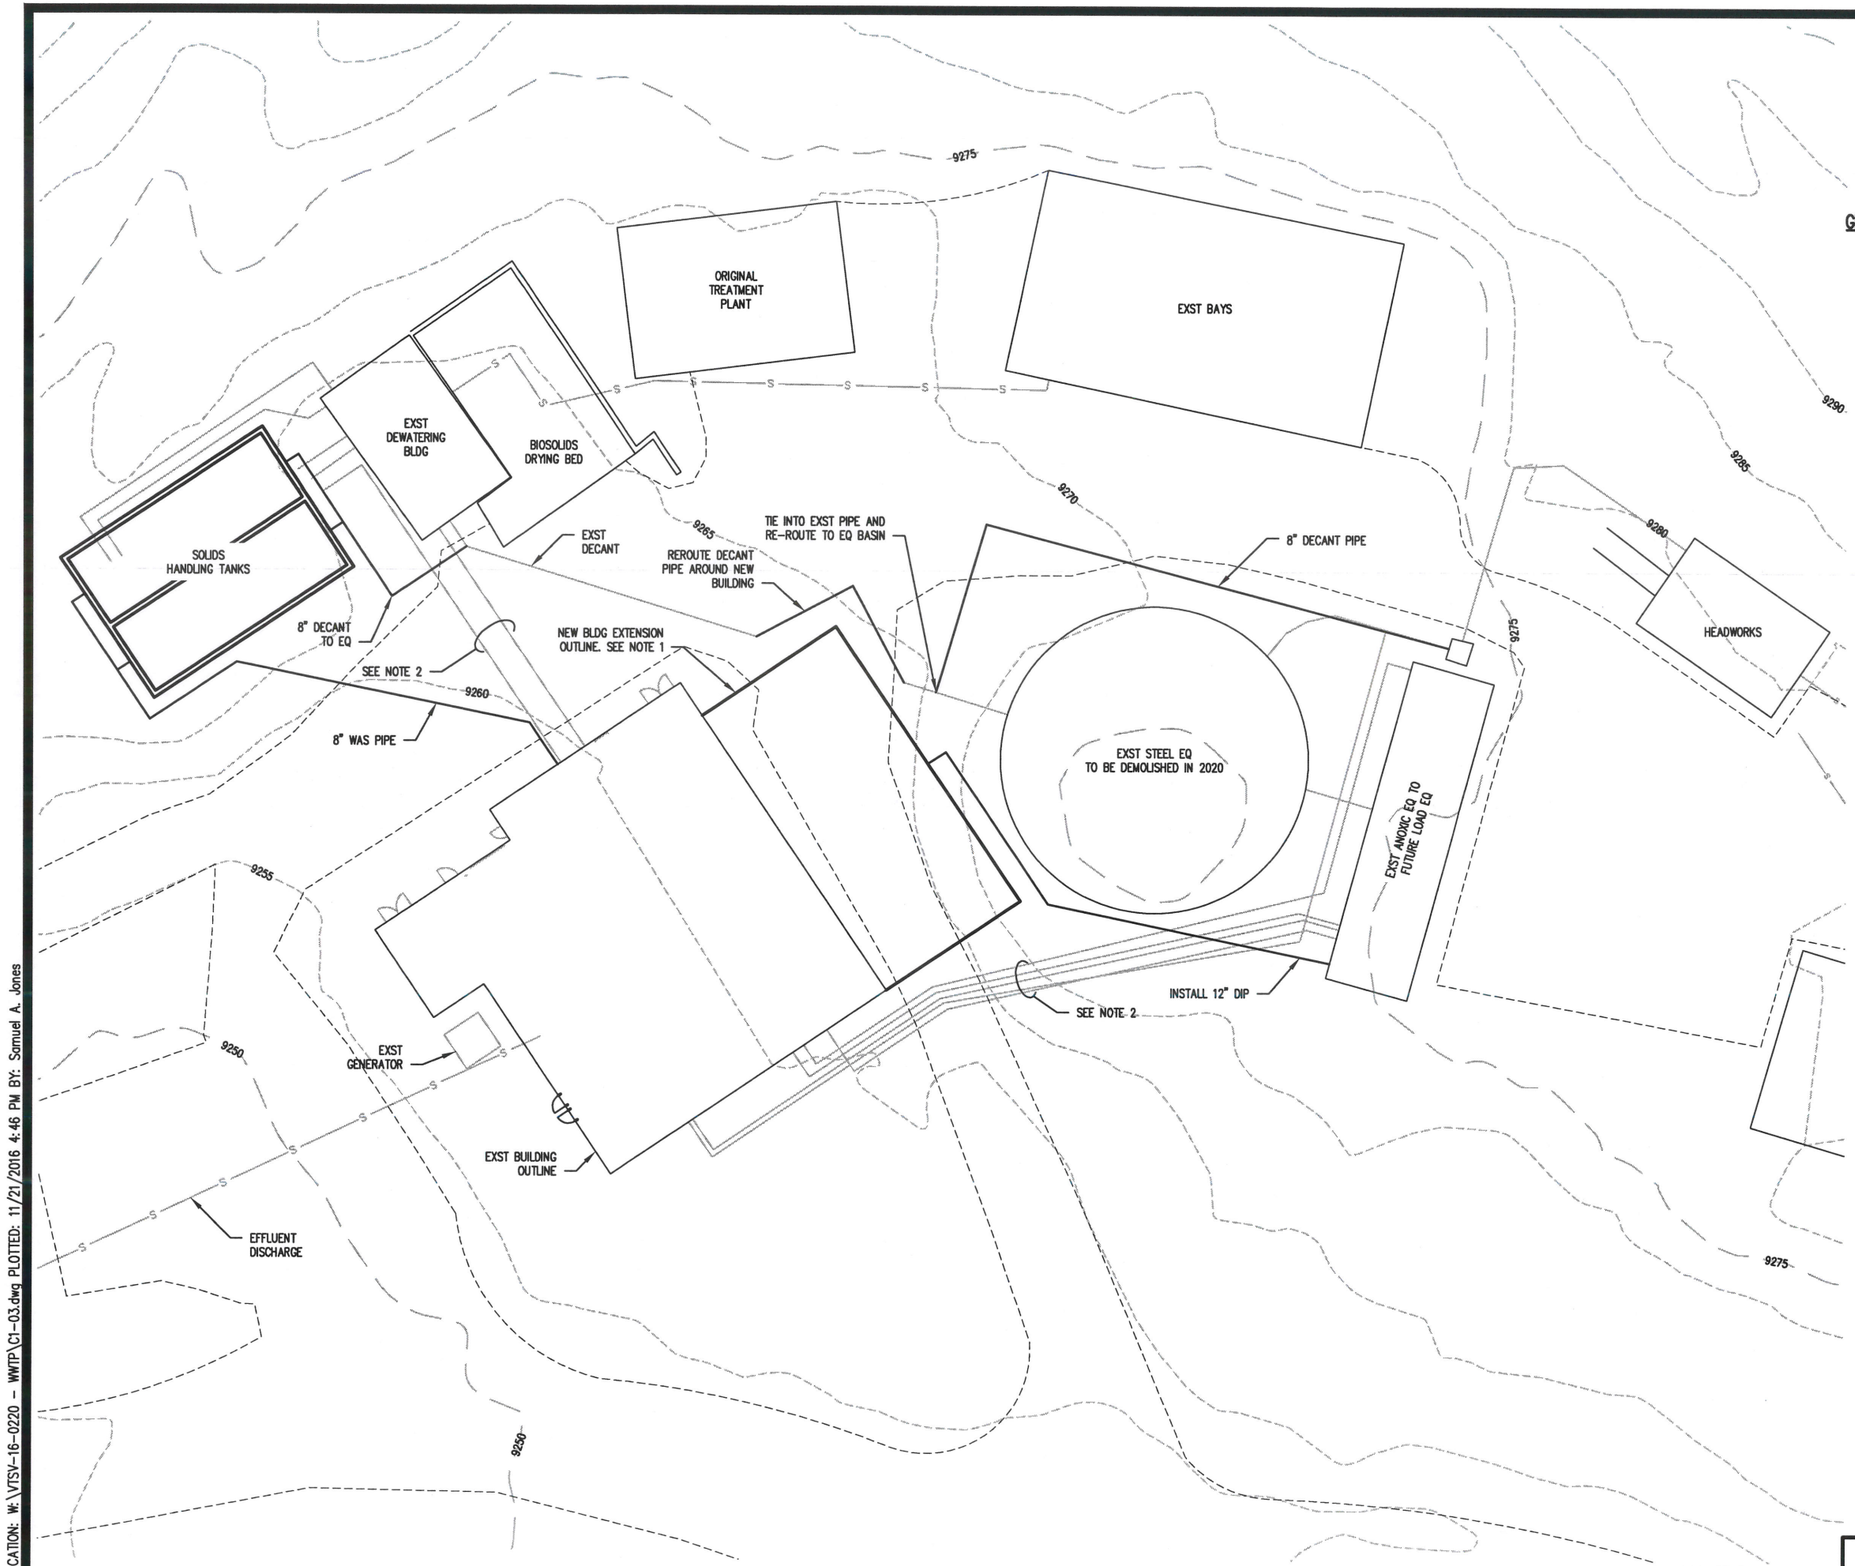

SCALE: 1"=30'

GENERAL NOTES:

1. NEW BUILDING EXTENSION SIZE 31'-6"x65'-0"
2. ABANDON IN PLACE OR DEMO EXISTING PIPES AS NEEDED.

Copyright: FEI Engineers Inc.

0 1 IF THIS BAR DOES NOT MEASURE 1" DRAWING IS NOT TO LABELED SCALE

FEI ENGINEERS

REV. No.	DATE	DESCRIPTION
-	11/2015	PRELIMINARY DESIGN

PRELIMINARY
NOT FOR CONSTRUCTION

VILLAGE OF TAOS SKI VALLEY
WASTEWATER TREATMENT PLANT IMPROVEMENTS

OVERALL SITE PIPING PLAN

PROJECT No.: VTSV-S14-0132
DATE: 11/21/2016
DESIGNED BY: KV
DRAWN BY: KPR
CHECKED BY: MAD

C1-03

LOCATION: W:\VTSV-16-0220 - WWTP\C1-03.dwg PLOTTED: 11/21/2016 4:46 PM BY: Samuel A. Jones