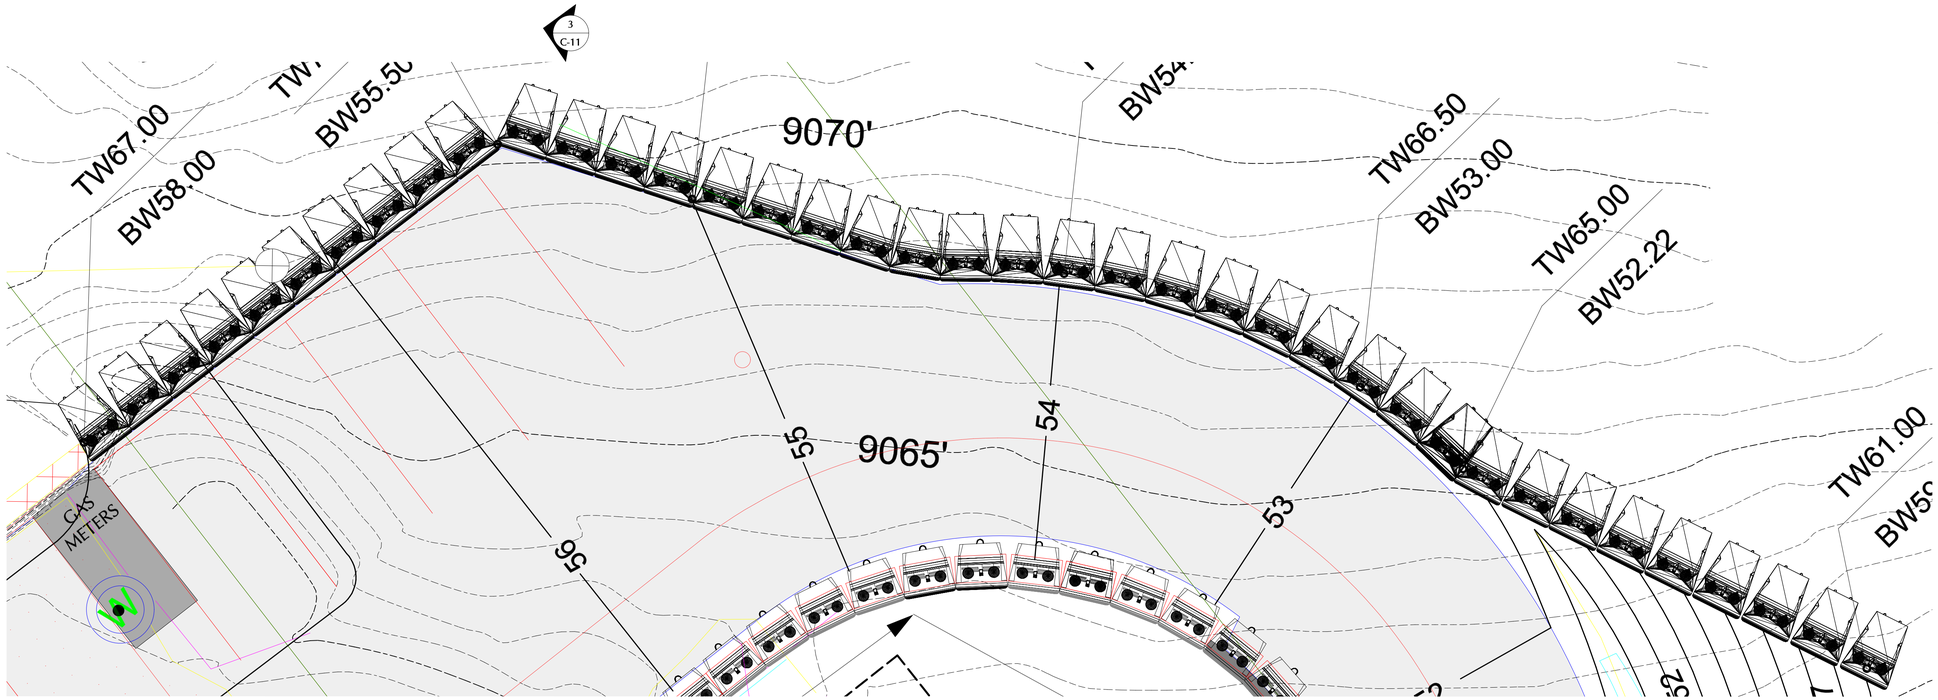

2 C-11 EAST WALL PLAN
Scale: 3/16" = 1'-0"

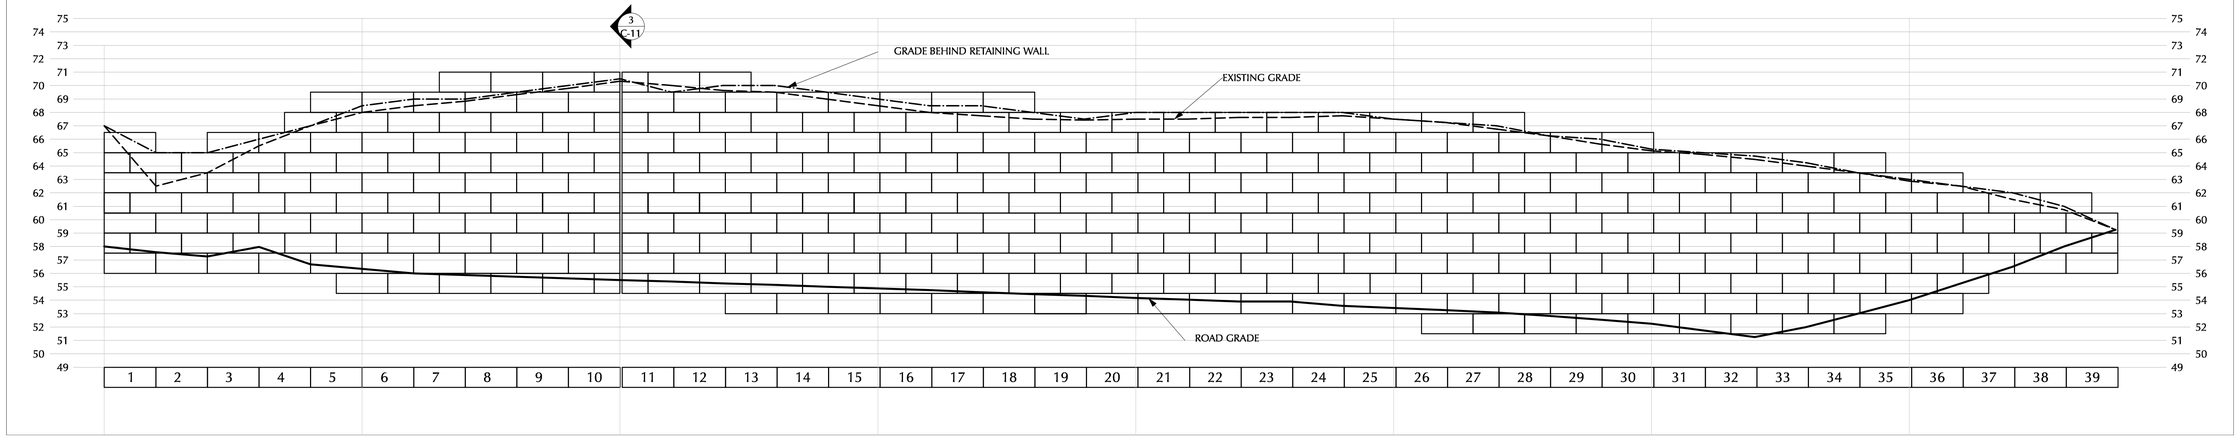

1 C-11 EAST WALL PROFILE
Scale: 3/16" = 1'-0"

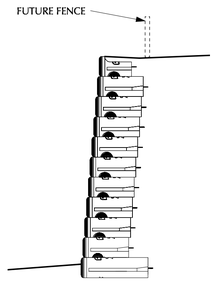

3 C-11 SECTION
Scale: 3/16" = 1'-0"

Village of Taos Ski Valley
PO Box 100, 7 Firehouse Road, Taos Ski Valley, NM 87525
(575) 776-8220 (575) 776-1145 Fax
E-mail: vtsv@vtsv.org Website: www.vtsv.org

Mayor: Christel Brownell
Council: Jeff Kern, Roger C. Ellison, J. Christopher Rivera, Pam Williams
Administrator: Mark G. Fratrick
Clerk: Ann M. Wooldridge, CMC
Finance Director: Nancy Grabowski

NO.	DATE	REVISION

PROJECT TITLE: TAOS MOUNTAIN LODGE SITE DEVELOPMENT

SHEET TITLE: EAST RETAINING WALL

JOB #:	
PROJECT:	VTSV TML Dev.
DRAWN BY:	RDW
CHECKED BY:	RDW
DATE:	
SHEET:	C-11