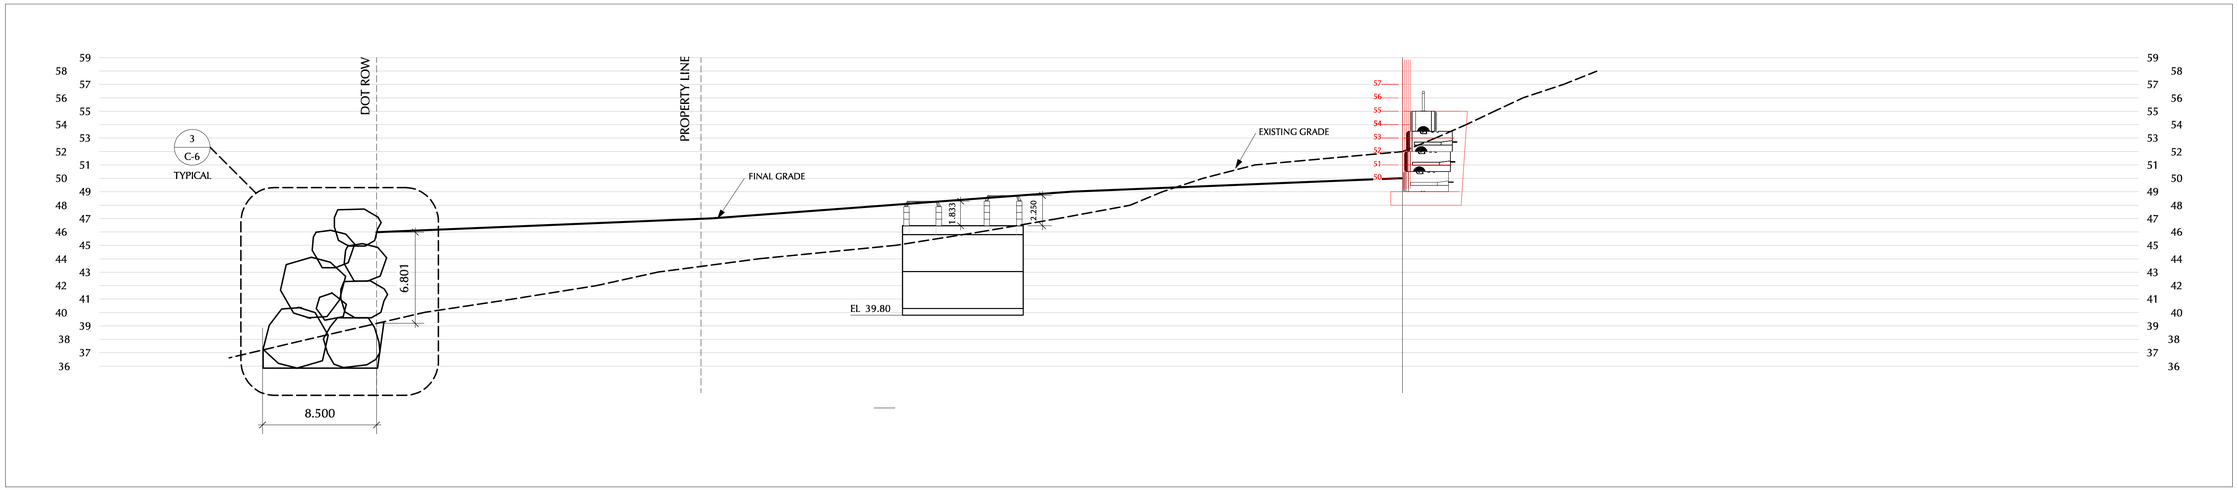

2 C-7 SECTION D-D
Scale: 3/16" = 1'-0"

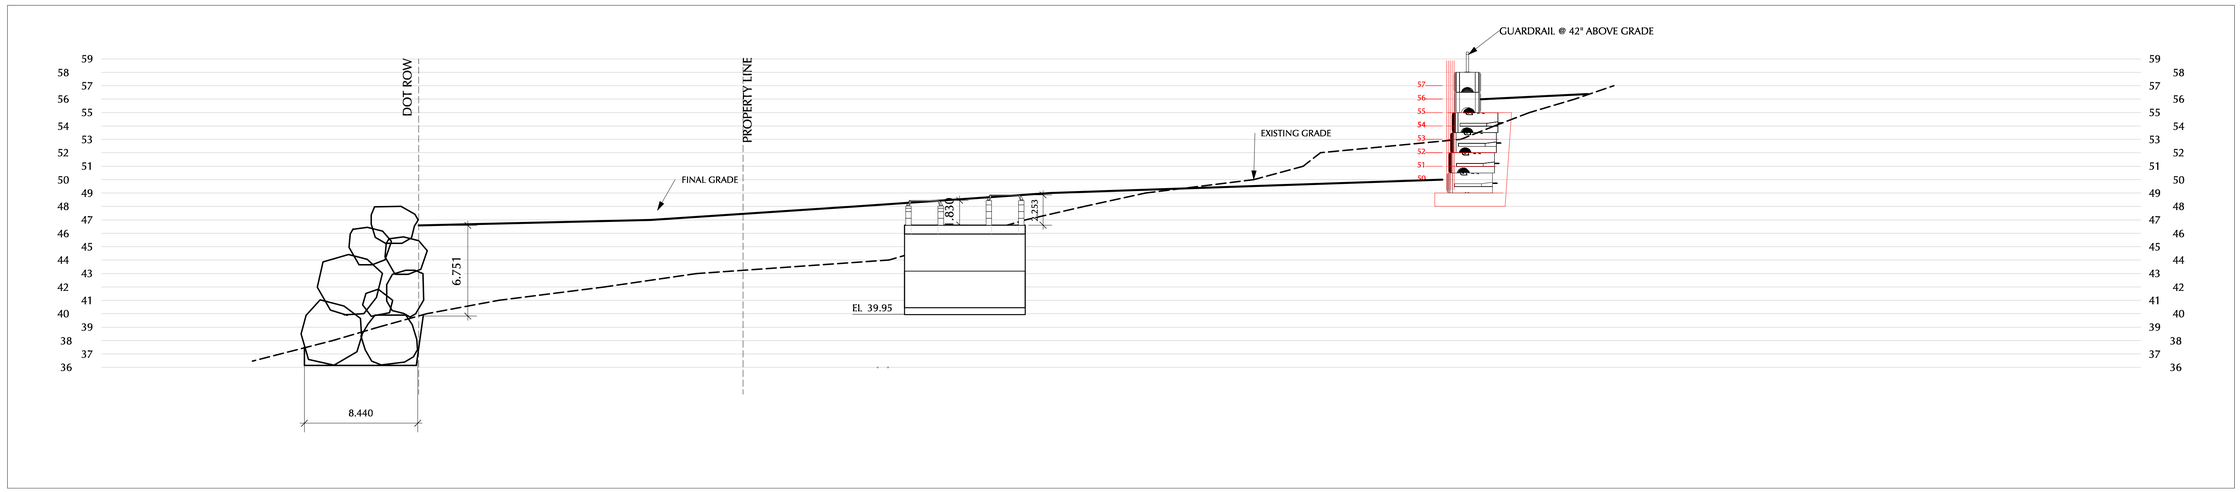

1 C-7 SECTION C-C
Scale: 3/16" = 1'-0"

Village of Taos Ski Valley
PO Box 100, 7 Firehouse Road, Taos Ski Valley, NM 87525
(575) 776-8220 (575) 776-1145 Fax
E-mail: vtsv@vtsv.org Website: www.vtsv.org

Mayor: Christof Brownell
Council: Jeff Kern, Roger C. Pattison, J. Christopher Stagg, Thomas Wittman
Administrator: Mark G. Fratrick
Clerk: Ann M. Wooldridge, CMC
Finance Director: Nancy Grabowski

NO.	DATE	REVISION

PROJECT TITLE
TAOS MOUNTAIN LODGE
SITE DEVELOPMENT

SHEET TITLE
TANK SECTIONS C & D

JOB #: 00-00
PROJECT: VTSV TML Dev.
DRAWN BY: RDW
CHECKED BY: RDW
DATE: 06.21.18
SHEET:
C-7