


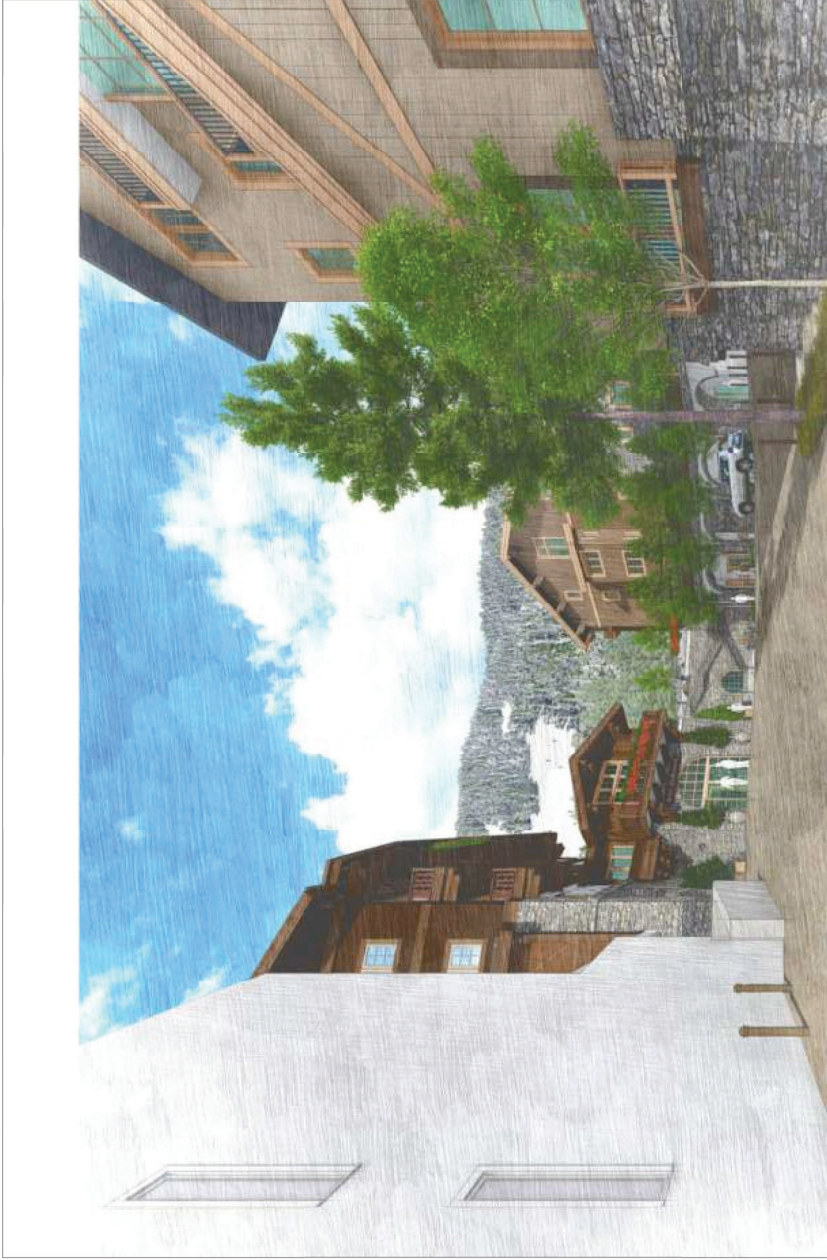

Taos Ski Valley | Hotel St. Bernard
July 31, 2023
ISSUE FOR PERMIT - VOLUME 01

Page Project No. 822016
TAOS SKI VALLEY, NEW MEXICO

Page/

Page Southerland Page, Inc.
370 17th Street, 5th Floor
Denver, CO 80202
page@spk.com

TEL 303 956-0491
FAX 303 956-0282
ARCHITECTURE / INTERIORS / EXTERIORS / PLANNING / CONSULTING
Austin | Dallas | Denver | Dubai | Houston | Mexico City | Phoenix
San Francisco | Washington DC | International Affiliate Offices

OWNER
TOWN DEVELOPMENT COMPANY
C/O BELVEDERE PROPERTY
11 TIMES SQUARE FLOOR 37
NEW YORK, NY 10036

DESIGN ARCHITECT
10 E. 40TH STREET, 39TH FLOOR
NEW YORK, NY 10016
T: (212) 685-5631

LIFE SAFETY CONSULTANTS, INC.
3575 RINGSBY COURT UNIT 408
DENVER, CO 80216
P: (303) 816-7225

THE VERTICE COMPANIES, LLC
2620 W. 28TH AVENUE SUITE 100-D
DENVER, CO 80211
T: (303) 623-9116

LANDSCAPE ARCHITECTS
PAGE SOUTHERLAND PAGE, INC.
SAN FRANCISCO, CA 94111
T: (415) 249-0130

FOOD & BEVERAGE
TOWN DEVELOPMENT COMPANY
9 HAMPSHIRE STREET
NEW YORK, NY 10048
T: (888) 862-6033

MEP ENGINEERING
1800 GLENVIEW PLACE
DENVER, CO 80202
T: (303) 389-0095

ACQUINTICS
BOKER AQUINT
NEW YORK, NY 10001
T: (212) 364-106

TELECOM / CONVOY PAGE
400 W. CESAR CHAVEZ ST. SUITE 500
AUSTIN, TX 78701
(512) 472-6261




TAOS SKI VALLEY HOTEL ST. BERNARD 112 SUTTON PLACE TAOS SKI VALLEY, NEW MEXICO 87525





LS 2.00

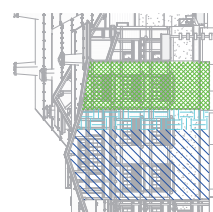


4 CHALET ALPENHOF WEST EXTERIOR WALL 1" = 20'-0"




- FIRE SEPARATION DISTANCE (FSD)**
- FSD MEASUREMENT LINE
 - 0' < FSD < 3' (0% OPEN)
 - 3' ≤ FSD < 5' (<15% OPEN)
 - 5' ≤ FSD < 10' (<25% OPEN)
 - 10' ≤ FSD < 15' (<45% OPEN)
 - 15' ≤ FSD < 20' (<75% OPEN)
 - 20' ≤ FSD < 25' (100% OPEN)

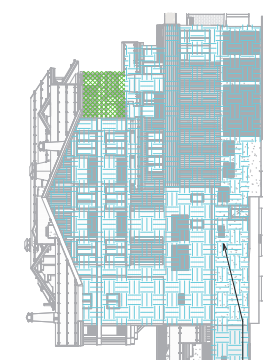

3 CHALET MAYER NORTHERN EXTERIOR WALL 1" = 20'-0"

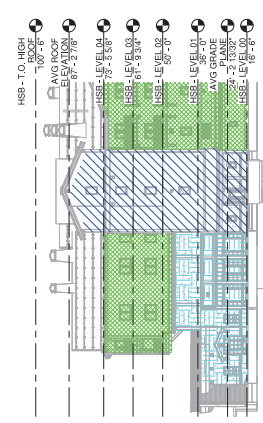


2 LODGE NORTHERN EXTERIOR WALL 1" = 20'-0"

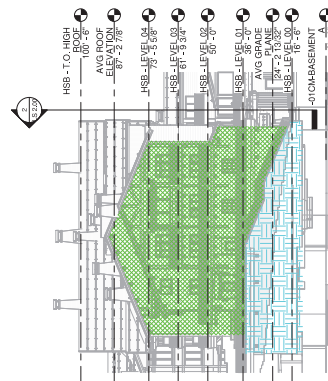


5 LODGE EAST EXTERIOR WALL 1" = 20'-0"

1 LIFE SAFETY SITE PLAN FSD 1" = 20'-0"

34 HOUR OPENING PROTECTIVES REQUIRED TO PROTECT ABOVE EXTERIOR PATH WALKING SURFACE

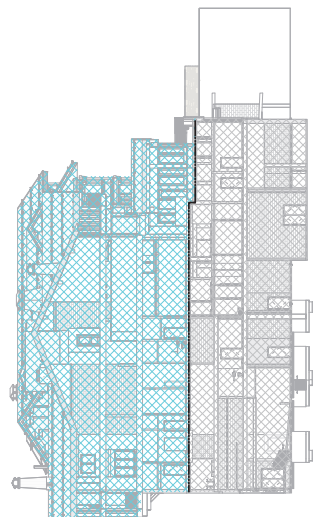

CHALET MAYER CONSTRUCTION SEPARATION

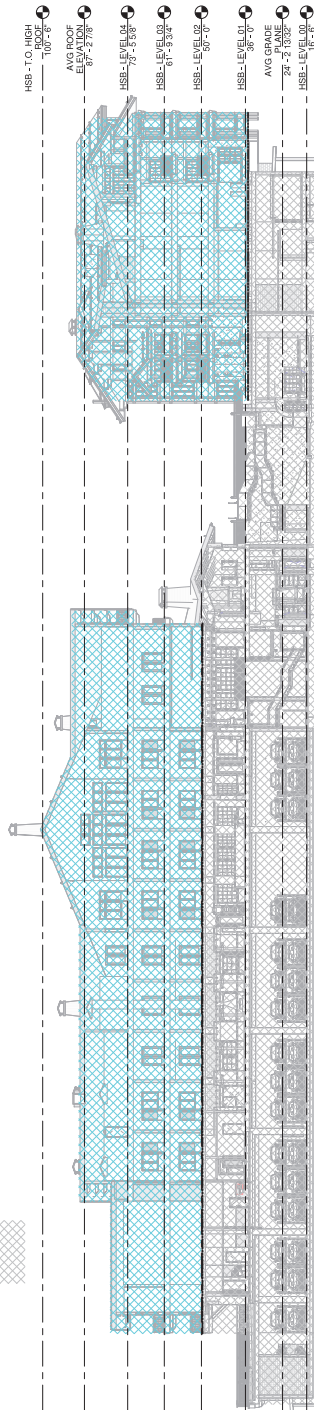

1 PODIUM CONSTRUCTION SEPARATION

16" = 1'-0"

BUILDING ELEMENT	1A (HOURS)	1A (HOURS)	1A (HOURS)	NOTE
PRIMARY STRUCTURAL FRAME	3	1	#2	
BEARING WALLS: INTERIOR	3	1	#3	
BEARING WALLS: EXTERIOR	3	1	-	
NONBEARING WALLS: EXTERIOR	01	01	#3	
NONBEARING WALLS: INTERIOR	0	0	-	
FLOOR CONSTRUCTION	2	1	#4	
FLOOR CONSTRUCTION	1 1/2	1	#4	

NOTES:

1. FIRE-RESISTANCE RATINGS ARE BASED OFF OF IBC TABLES 601 AND 602. SEE LIFE SAFETY PLANS FOR LOCATIONS OF RATED PARTITIONS. PROVIDE ACCOMMODATION FOR LIFE SAFETY CODE REQUIREMENTS.
2. PRIMARY STRUCTURAL FRAME CONSISTS OF MEMBERS HAVING DIRECT CONNECTION TO OTHERS DESIGNED TO CARRY GRAVITY LOADS. SEE ARCHITECTURAL AND STRUCTURAL SHEETS FOR SPECIFIC APPLICATION OF EACH ASSEMBLY.
3. EXTERIOR WALL RATING REQUIREMENTS ARE BASED OFF OF IBC SEPARATION DISTANCE AND THE REQUIREMENTS OF IBC TABLE 602.
4. PROVIDE CURBMENT FOR FLOOR AND ROOF CONSTRUCTION TO PROTECT SUPPORTING BEAMS AND JOINTS.

TYPE V/A CONSTRICTION

24-HOUR HORIZONTAL ASSEMBLY AND VERTICAL OFFSET

TYPE IA CONSTRUCTION

























TAOS SKI VALLEY
112 SUTTON PLACE
HOTEL ST. BERNARD



GENERAL - SHEET INDEX -
VOLUME 1




- LEGEND**
- EXISTING PROPERTY BOUNDARY
 - PROPOSED HOTEL ST. BERNARD PROPERTY
 - PROPOSED HOTEL ST. BERNARD PROPERTY
 - LINE
 - SNAKEDANCE RESTRICTION E.O.W. DEDICATION
 - DAY LODGE N. RESTRICTION E.O.W. RESTRICTION DEDICATION
 - DAY LODGE S. RESTRICTION E.O.W. RESTRICTION DEDICATION
 - SNAKEDANCE SUTTON ROAD E.O.W. DEDICATION
 - THE BLAKE RESTRICTION E.O.W. DEDICATION
- *ALL BOUNDARIES EXCEPT THE PROPERTY LINES ARE APPROXIMATE


























HOTEL ST. BERNARD

TAOS SKI VALLEY
112 SUTTON PLACE
TAOS SKI VALLEY, NEW MEXICO 87525

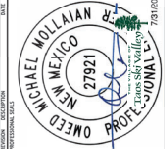

EASEMENT PLAN			
DATE	DESIGNED BY	PROJECT	DATE
8/20/23	8/20/23	112 SUTTON PLACE	8/20/23
ISSUE FOR PERMIT	ISSUE FOR PERMIT	ISSUE FOR PERMIT	ISSUE FOR PERMIT

C2.1

SHEET NUMBER

TAOS SKI VALLEY
HOTEL ST. BERNARD
112 SUTTON PLACE
TAOS SKI VALLEY, NEW MEXICO 87525





SNOW MELT PLAN			
DATE	31 JULY 2023	PROJECT	TAOS SKI VALLEY
DESIGNED BY	MEP	CHECKED BY	MEP
ISSUED FOR PERMIT		DATE	31 JULY 2023

C2.3

MEP

- LEGEND
- EXISTING SNOW MELT AREA
 - PROPOSED ON GRADE SNOW MELT AREA (CIVIL)
 - PROPOSED TERRACE SNOW MELT AREA (MEP)
 - PARTIAL SNOW MELT AREA (SEE LANDSCAPE)

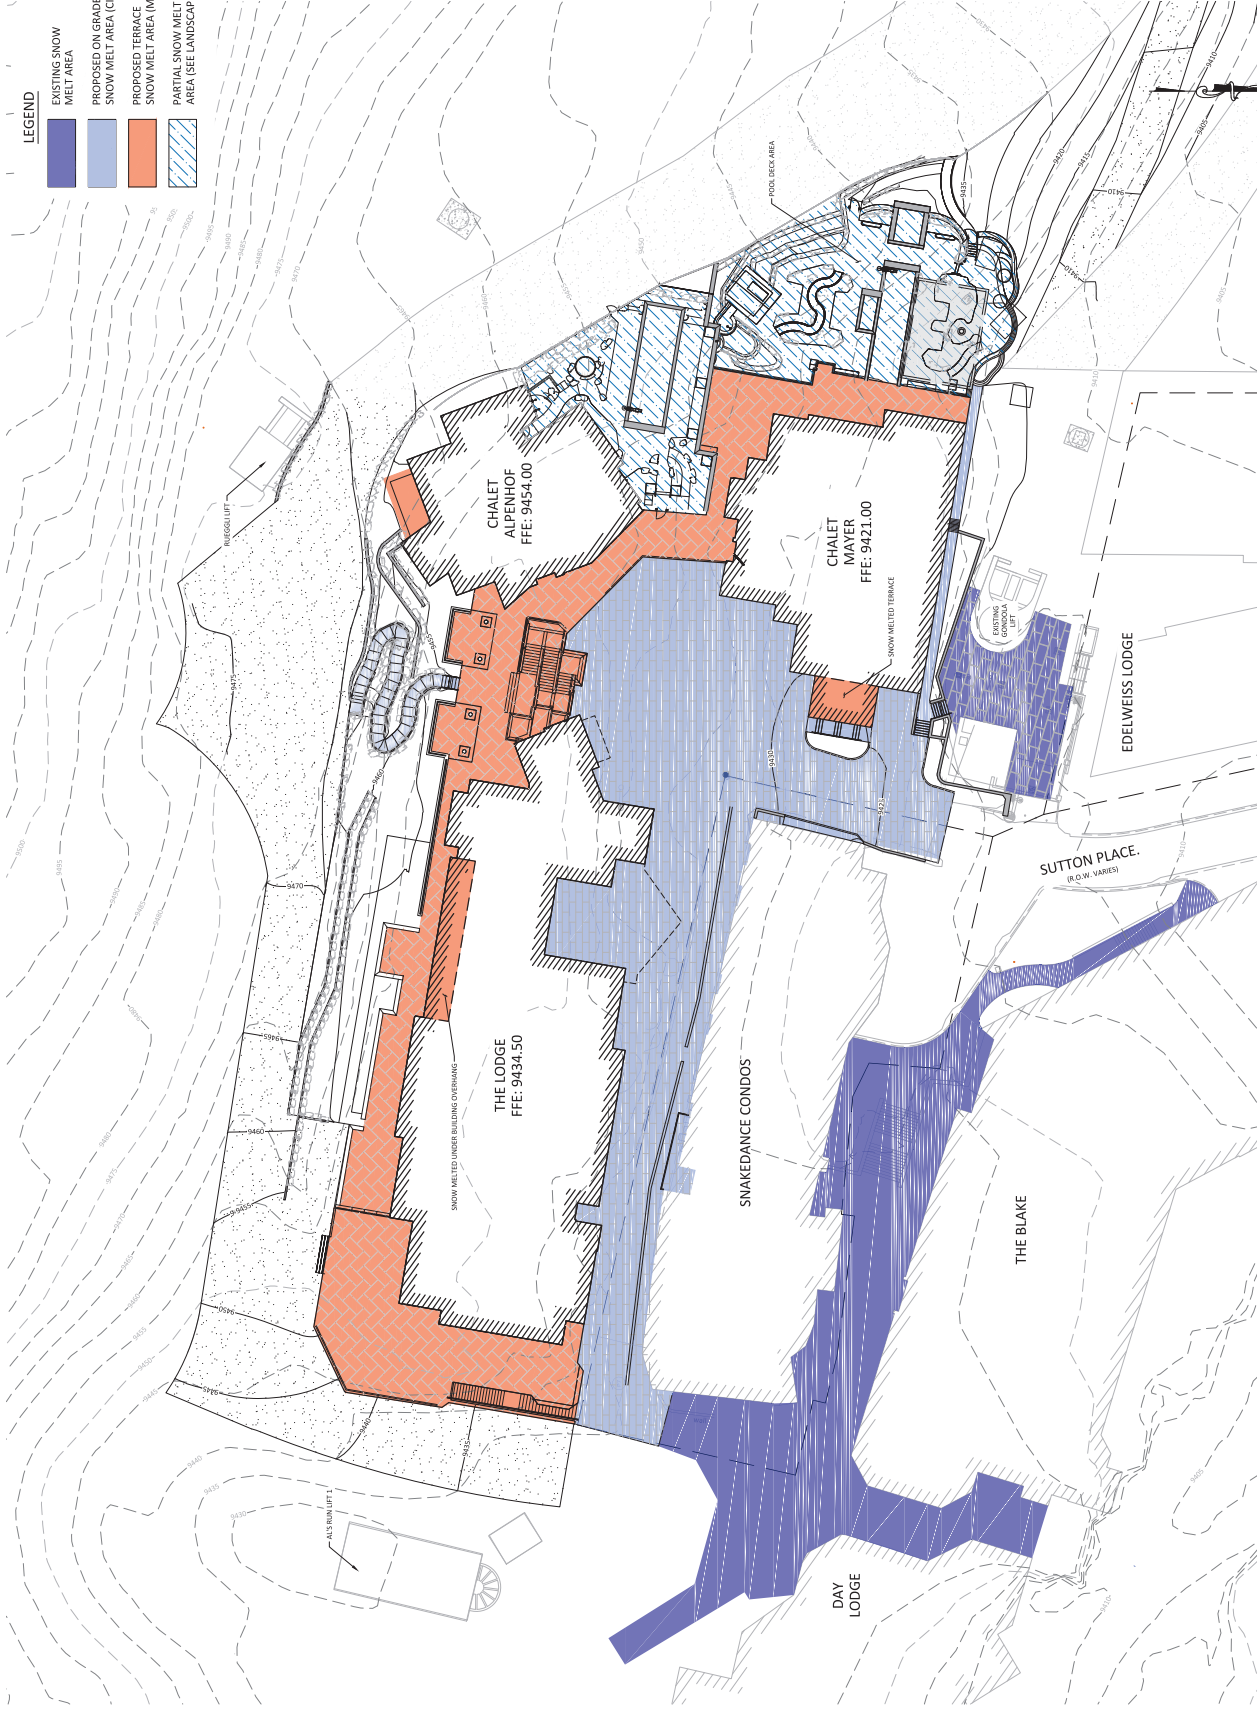

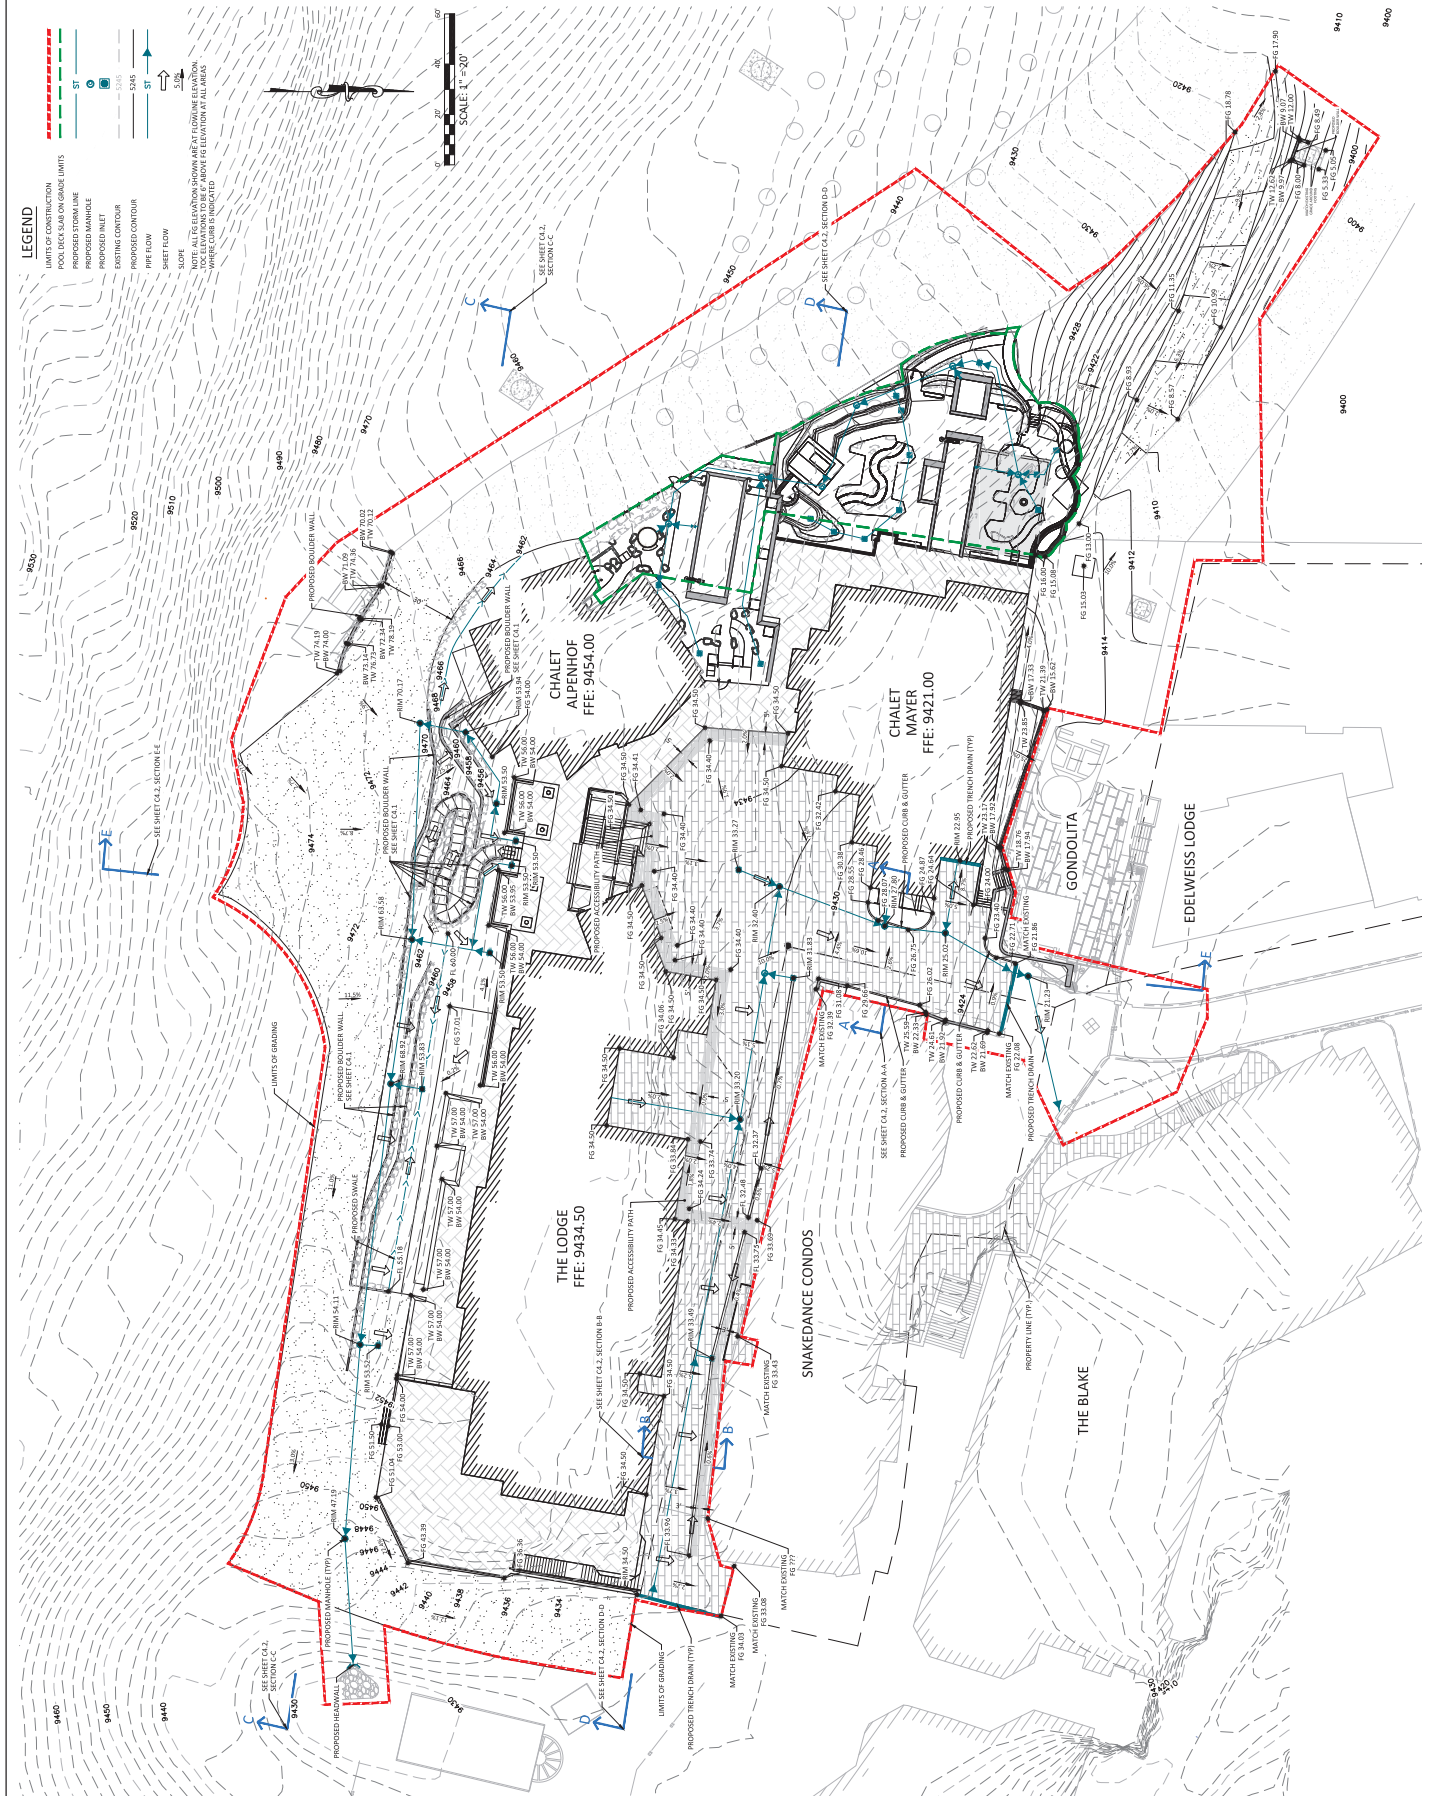

Page Southern Land Page, Inc.
370 7th Street, 56th Floor
Denver, CO 80202
page@slp.com

TEL 303 595 0491
FAX 303 595 0292

ARCHITECTURE/ENGINEERING/INTERIOR PLANNING/CONSULTING
J. (Albuquerque) Austin / Boston / Dallas /
Denver / Dubai / Houston / Las Vegas / Mexico City / Orlando /
Phoenix / Raleigh / San Francisco / Washington DC /
International Mobile Offices

[illegible]

TAOS SKI VALLEY
HOTEL ST. BERNARD
112 SUTTON PLACE
TAOS SKI VALLEY, NEW MEXICO 87525

[illegible]

GRADING
SECTIONS (1 OF 2)

DATE: 31 JULY 2022

PROJECT: TAO'S H518





PROJECT NUMBER: 2016

GENERAL NOTE: SEE PERMIT

CHECKED BY: JFM+JLM

DATE: 31 JULY 2022

C4.3

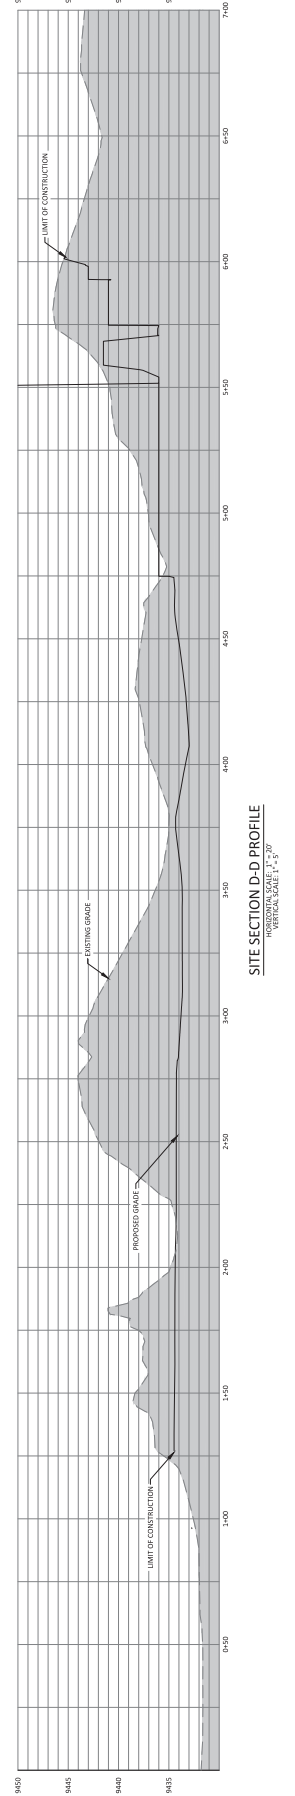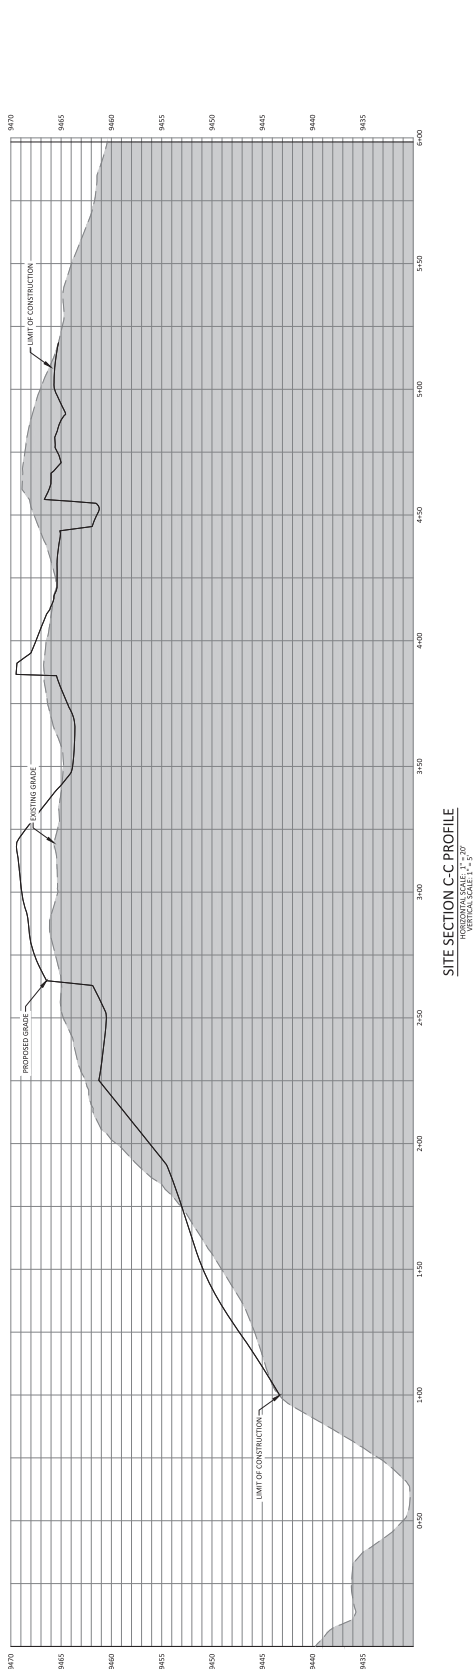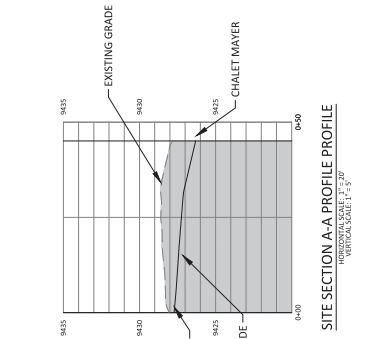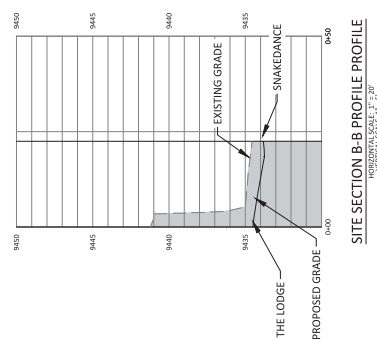

TAOS SKI VALLEY HOTEL ST. BERNARD

112 SUTTON PLACE
 TAOS SKI VALLEY, NEW MEXICO 87525



CUT FILL PLAN

DATE: 31 JUL 2023
 PROJECT: TAOS SKI VALLEY
 SHEET: 8/20/23
 SCALE: AS SHOWN

C4.5

1/8" = 1'-0"

LEGEND	
ADJACING LIMITS	---
POOL DECK SLAB ON GRADE LIMITS	---