

PROPOSED STORM LINE

POOL DECK SUB ON GRADE LIMITS

PROPOSED MANHOLE

PROPOSED VALVE

PROPOSED TRENCH

PROPOSED CONDUIT

PIPE FLOW

SHEET FLOW

SURFE

ST















































































LEGEND

PROPOSED STORM LINE

POOL DECK SUB ON GRADE LIMITS

PROPOSED MANHOLE

PROPOSED VALVE

PROPOSED TRENCH

PROPOSED CONDUIT

PIPE FLOW

SHEET FLOW

SURFE

ST














































































UTILITY NOTE

1. FOR ALL UTILITY CONFLICTS & CROSSINGS, REFER TO

SHEETS C-1 THROUGH C-3.

2. SEE SHEETS C-1 THROUGH C-3 FOR DETAILED DRAINAGE PLAN AND

PROFILES.

3. ALL POOL DECK DRAINAGE OUTSIDE OF THE SUB-ON-GRADE LIMITS WILL

BE DRAINAGE INFORMATION. REFER TO DRAINAGE PLAN FOR DRAINAGE

INFORMATION.

4. ALL POOL DECK DRAINAGE DRAINAGE WILL BE INSTALLED AS PART OF A LATER

PHASE OF THE PROJECT.

CHALET ALPENHOF

FFE: 9454.00

CHALET MAYER

FFE: 9436.00

THE LODGE

FFE: 9434.50

SNAKEDANCE CONDOS

THE BLAKE

DAY LODGE

GONDOLITA

EDELWEISS LODGE

SUTTON PL

PL: 1000

PROPOSED 12" AREA DRAIN

PROPOSED 12" AREA DRAIN





























TAOS SKI VALLEY
HOTEL ST. BERNARD
112 SUTTON PLACE
TAOS SKI VALLEY, NEW MEXICO 87525




ALLEY MAYER
DRAINAGE PLAN &
PROFILE (1 OF 2)

DATE: 07/20/2023
BY: J. M. B. (JMB)
CHECKED BY: J. M. B. (JMB)
SCALE: 1" = 10'

C5.1

SHEET NUMBER

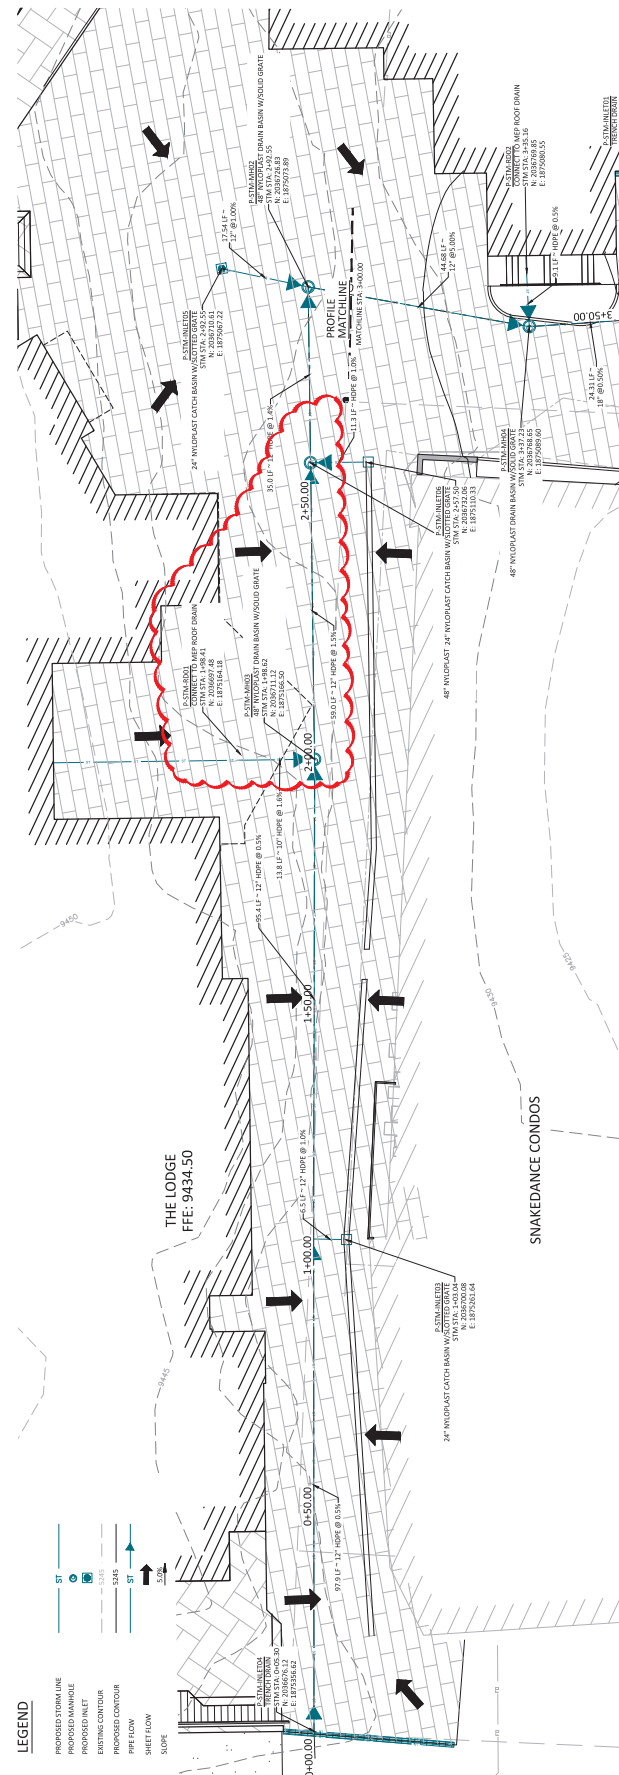







TAOS SKI VALLEY
HOTEL ST. BERNARD
112 SUTTON PLACE
TAOS SKI VALLEY, NEW MEXICO 87525








ALLEY MAYER
DRAINAGE PLAN &
PROFILE (2 OF 2)

DATE: 2/20/2023



BY: [Signature]

CHKD: [Signature]


APPD: [Signature]

C5.2

LEGEND

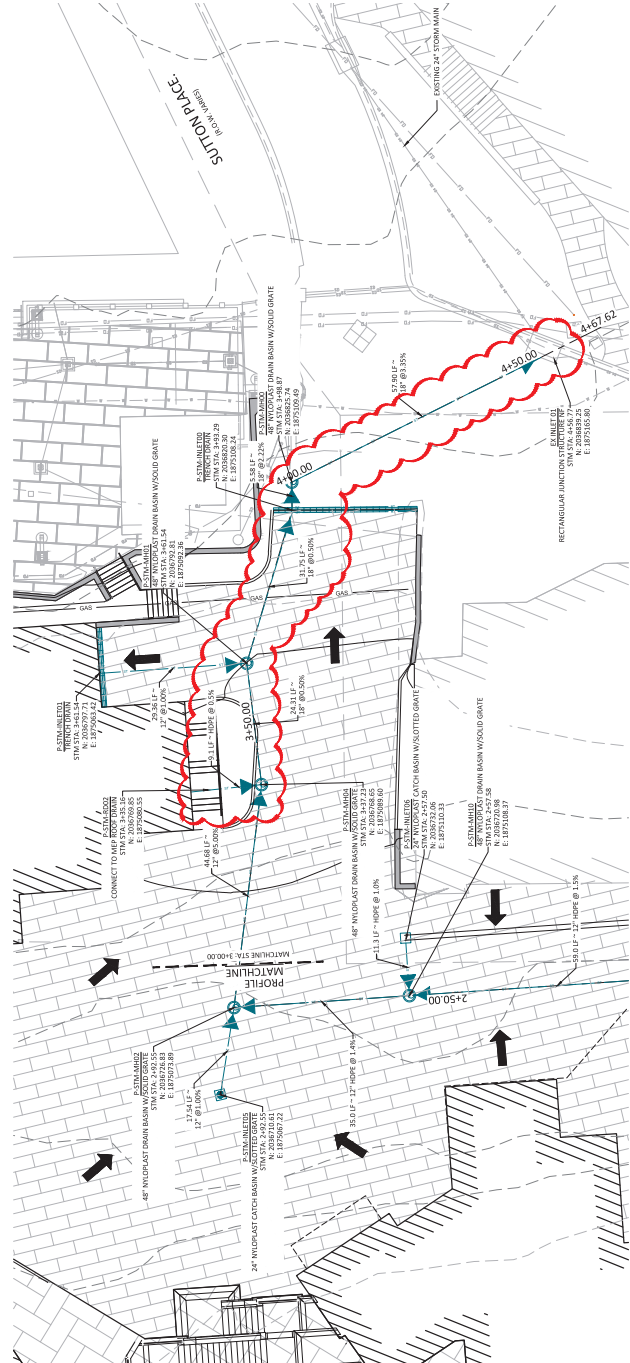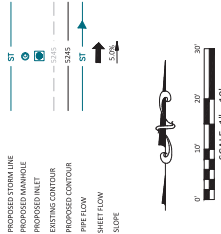

ALLEY MAYER STORM MAIN PLAN
STA 3400.00 TO STA 4450.00

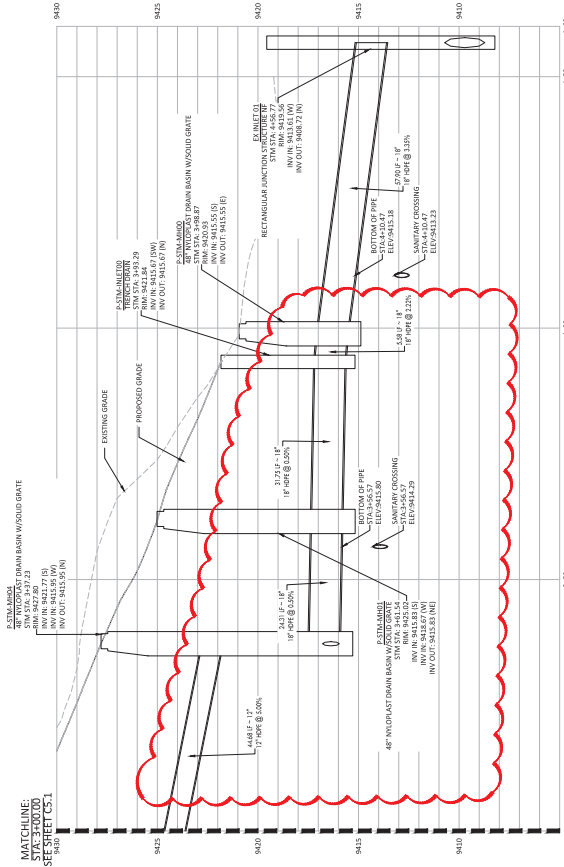

ALLEY MAYER STORM MAIN PROFILE
STA 3400.00 TO STA 4450.00
SCALE: 1\"/>






















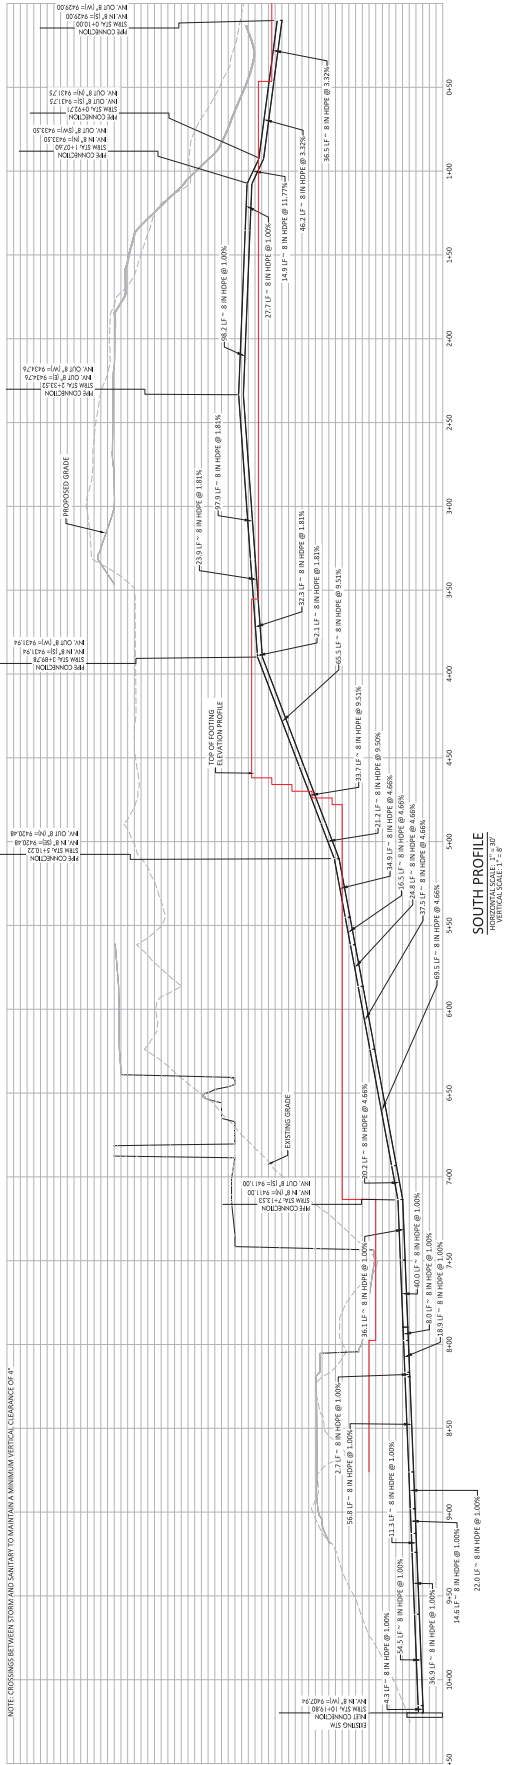

SOUTH PROFILE
HORIZONTAL SCALE 1" = 30'
VERTICAL SCALE 1" = 8'

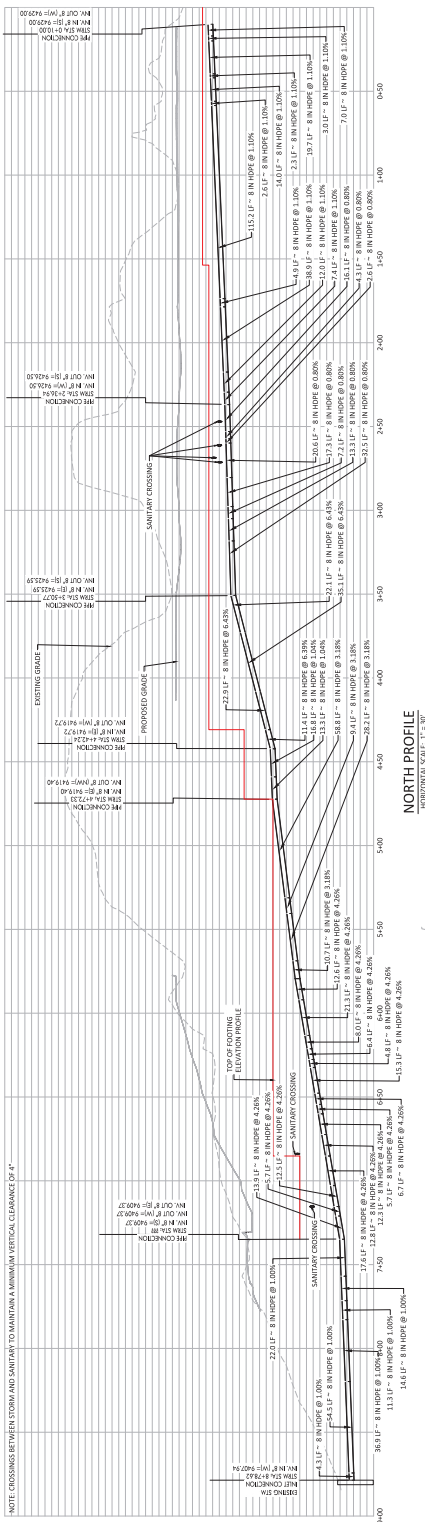

NORTH PROFILE
HORIZONTAL SCALE 1" = 30'
VERTICAL SCALE 1" = 8'

NOTE: CROSSINGS BETWEEN STORM AND SANITARY TO MAINTAIN A MINIMUM VERTICAL CLEARANCE OF 4'

HOTEL ST. BERNARD
112 SUTTON PLACE
TAOS SKI VALLEY, NEW MEXICO 87525



PERMETER PROFILE


C5.6

SHEET NUMBER


LATERAL 3 PROFILE
HORIZONTAL SCALE: 1" = 30'

LATERAL 7 PROFILE


NOTE: CROSSINGS BETWEEN STORM AND SANITARY TO MAINTAIN A MINIMUM VERTICAL CLEARANCE OF 4"

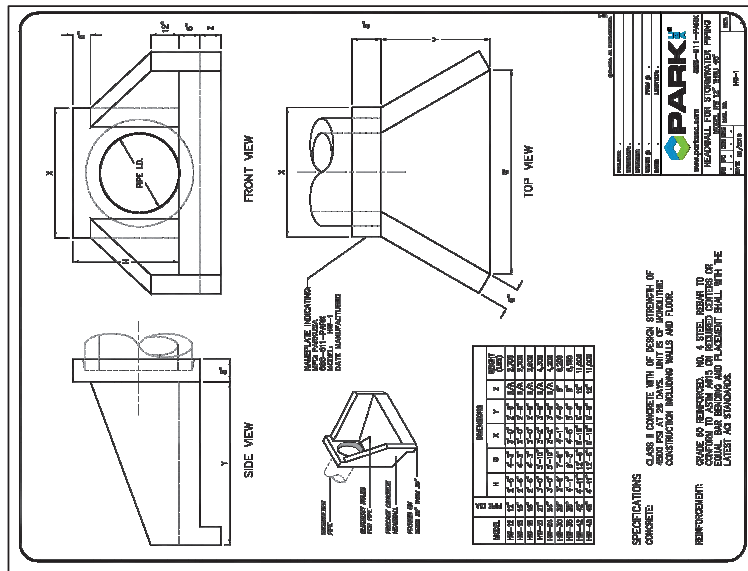

NOTE:
1. HEATED PAVEMENT DETAILS ARE SPECULATIVE (SEE GEOTECHNICAL
ENGINEER AND REFER TO GEOTECHNICAL REPORT)

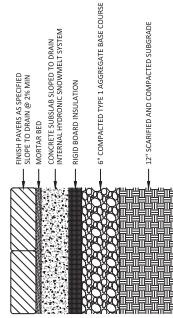


5 HYDRONIC PAVER DETAIL
N.T.S

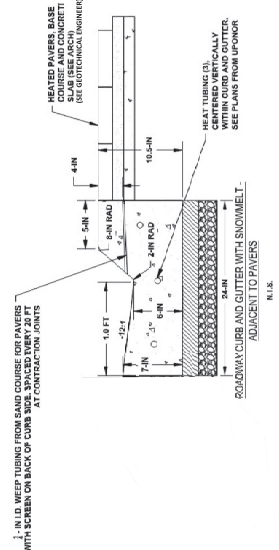


418


6 ROADWAY CURB AND GUTTER WITH SNOWMELT - ADJACENT TO PAVERS
N.T.S

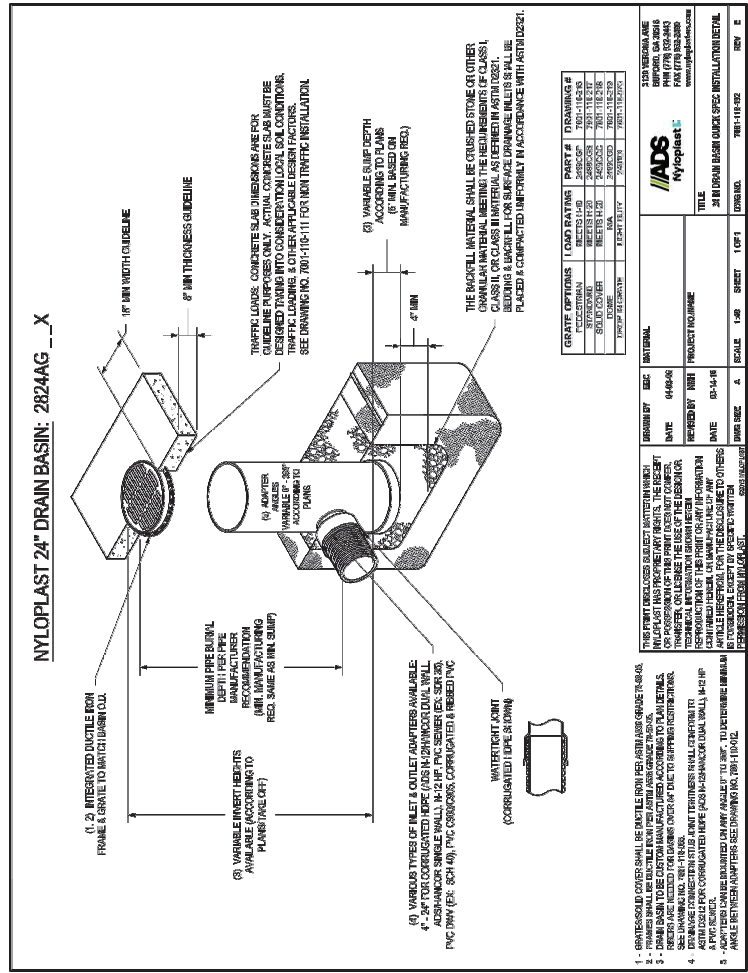

1 24" DRAIN BASIN DETAIL
N.T.S

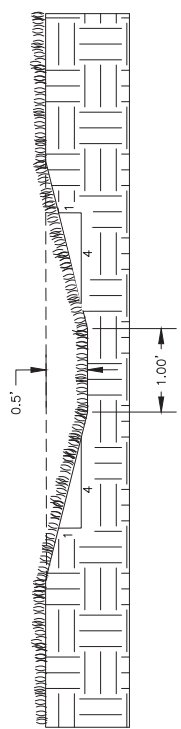

3 GRASS SWALE DETAIL
N.T.S

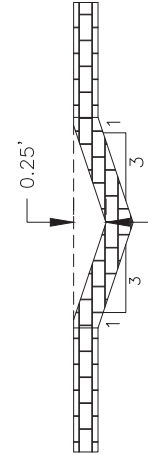

4 BRICK/COBBLESTONE V-PAN DETAIL
NTS

GENERAL LEGEND

- PROPERTY LINE
UNDERGROUND UTILITY, S.C.D.
STRUCTURE BELOW S.A.D.
SHORING WALL BELOW
MATCH LINE
GRADE BREAK
BLOG OVERHEAD, S.A.D.
UNDERGROUND UTILITY, S.C.D.
PAYMENT JOINTING
ROLL-ON
EXTENT OF PHASE 1 LANDSCAPE
PRESTRAINING SITE WALL, S.A.D.
RETAINING SITE WALL, S.C.D.
CUSTOM PLANTER BOX
PAVING - SEE ARCH. DRAWINGS
STORMWATER STRUCTURE, S.C.D.
ORIMONAL CULVERT
ORIMONAL BOLIDER

TERMINAL LEGEND

- | | |
|---|--|
|  | ENDICOTT COBBLESTONE (P1)
SEE 1 / L-401 |
|  | CONCRETE PAVING (P2)
SEE 6 / L-401 |
|  | QUARTZITE STONE PAVER (P3)
SEE 7 / L-401 |
|  | CATALINA STONE PAVER (P4)
SEE 11 / L-401 |
|  | DECOMPOSED GRANITE (DG)
SEE 14 / L-401 |
|  | ADA TACTILE WARNING PAVING (PW) |



SITE MATERIAL KEY



LANDSCAPE KEY

[illegible]

KEY PLAN (NOT TO SCALE)

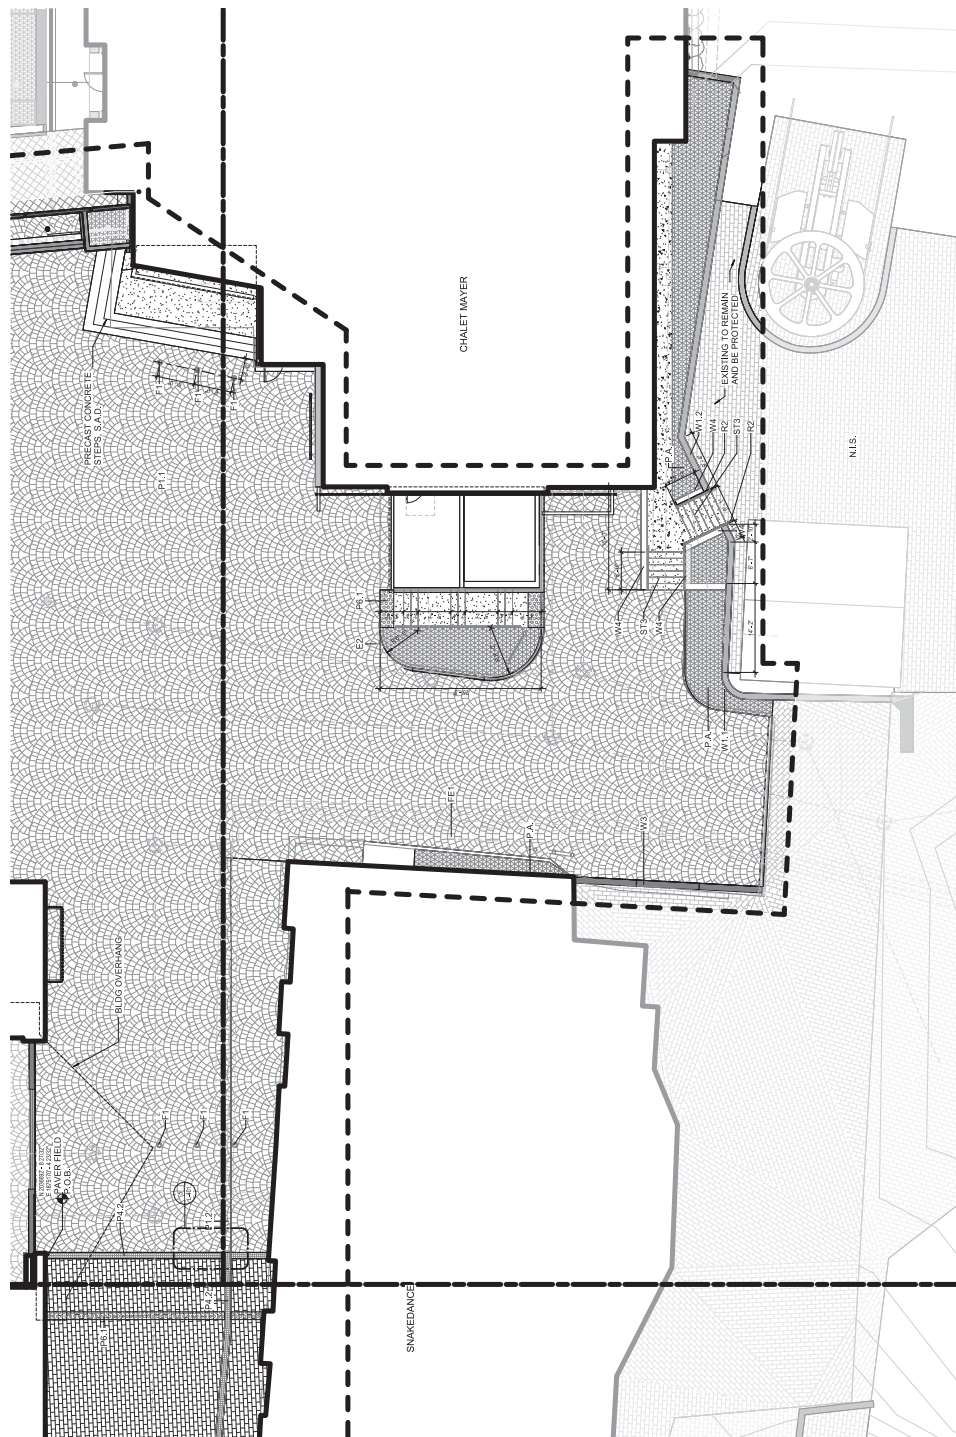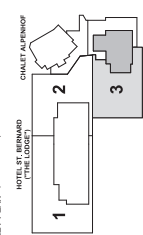


1 LAYOUT PLAN - SECTOR 3

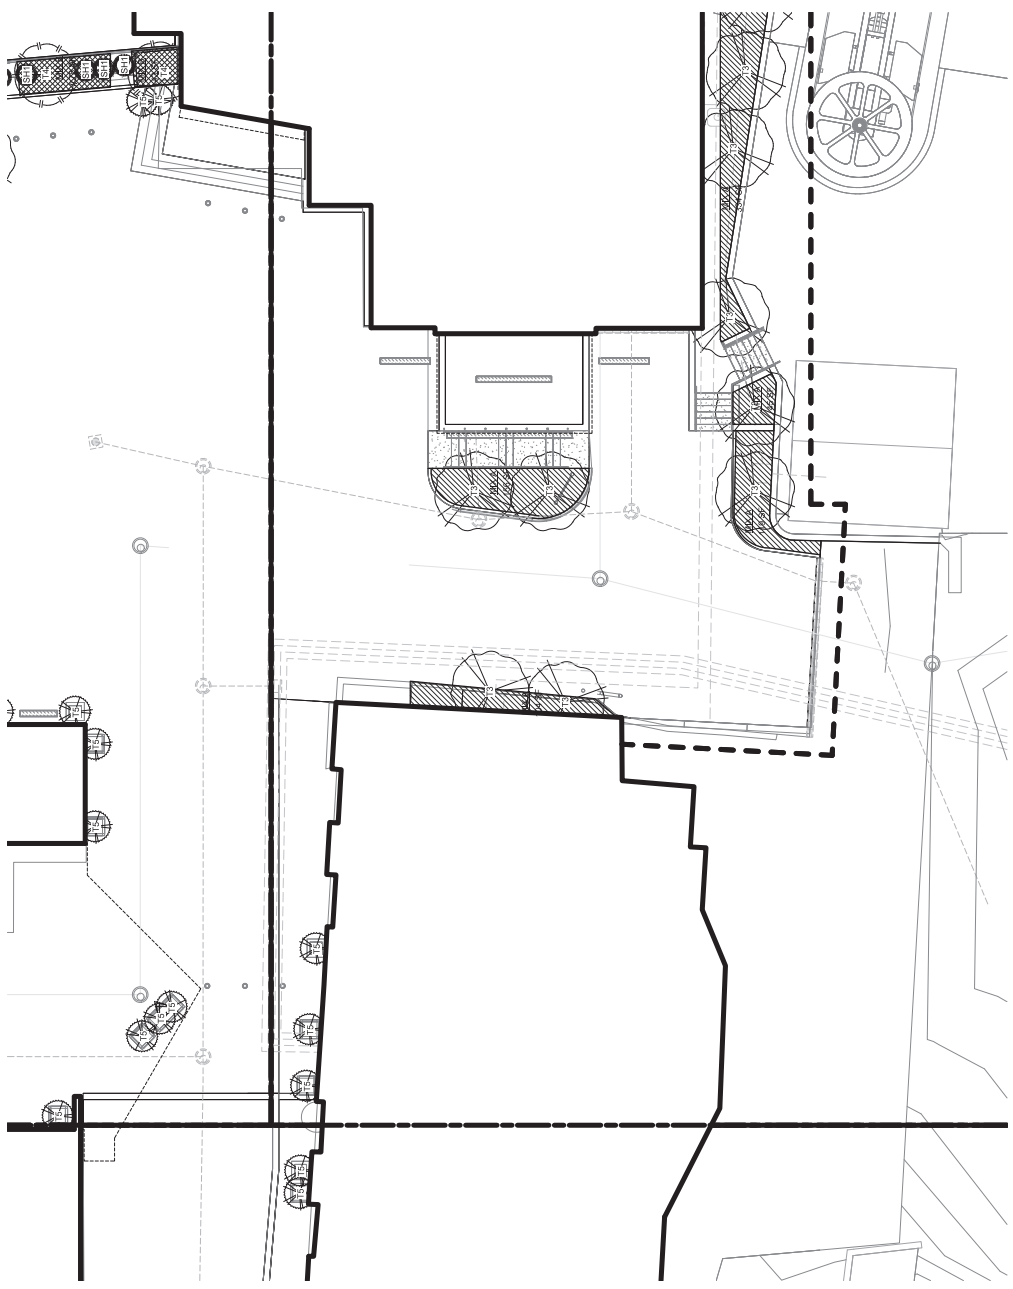

1 PLANTING PLAN SECTOR 3
SCALE: 1/8" = 1'-0"

TREE AND SHRUB LEGEND					
SYNM	TAG	BOTANICAL NAME	COMMON NAME	SIZE	QTY

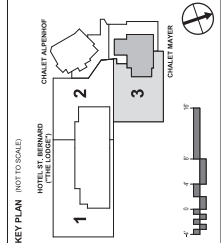[illegible]

GENERAL LEGEND

- | | |
|---|-----------------------------|
|  | PROPERTY LINE |
|  | LIMIT OF WORK, S.C.D. |
|  | STRUCTURE BELOW, S.A.D. |
|  | SHORING WALL BELOW |
|  | NATCHLINE |
|  | BULG OVERHEAD, S.A.D. |
|  | UNDERGROUND UTILITY, S.C.D. |
|  | BOLLARD |
|  | EXTENT OF PHASE 1 LANDSCAPE |
|  | CUSTOM PLANTER BOX |
|  | DRAIN INLET S.C.D. |

SEED MIX | LEGEND

- MIX A
MIX B

SNOW MELT DIAGRAM LEGEND

- SYMBOLS

NOTES

1. THE SNOW MELT SYSTEM IS TO BE INSTALLED IN ACCORDANCE WITH THE FOLLOWING NOTES:

GENERAL NOTES

1. THE SNOW MELT SYSTEM IS TO BE INSTALLED IN ACCORDANCE WITH THE FOLLOWING NOTES:

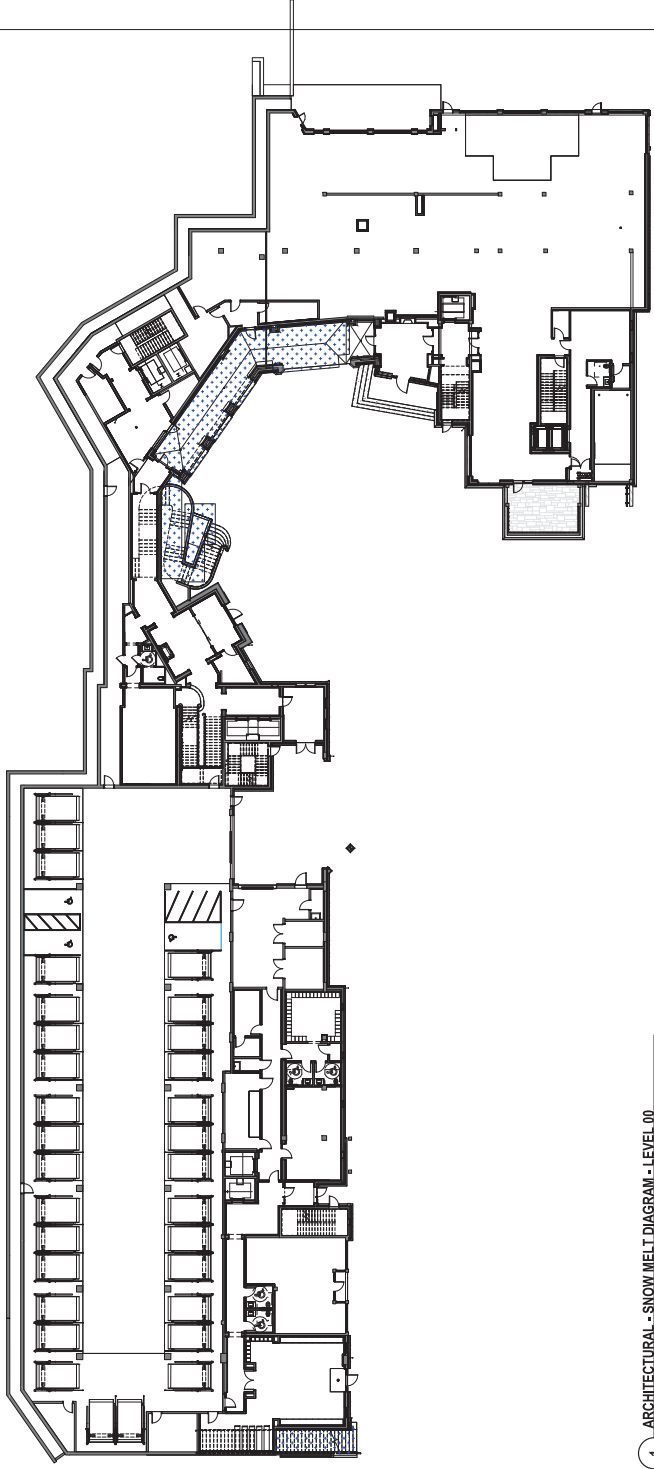

1 ARCHITECTURAL - SNOW MELT DIAGRAM - LEVEL 00
SCALE: 1/8" = 1'-0"

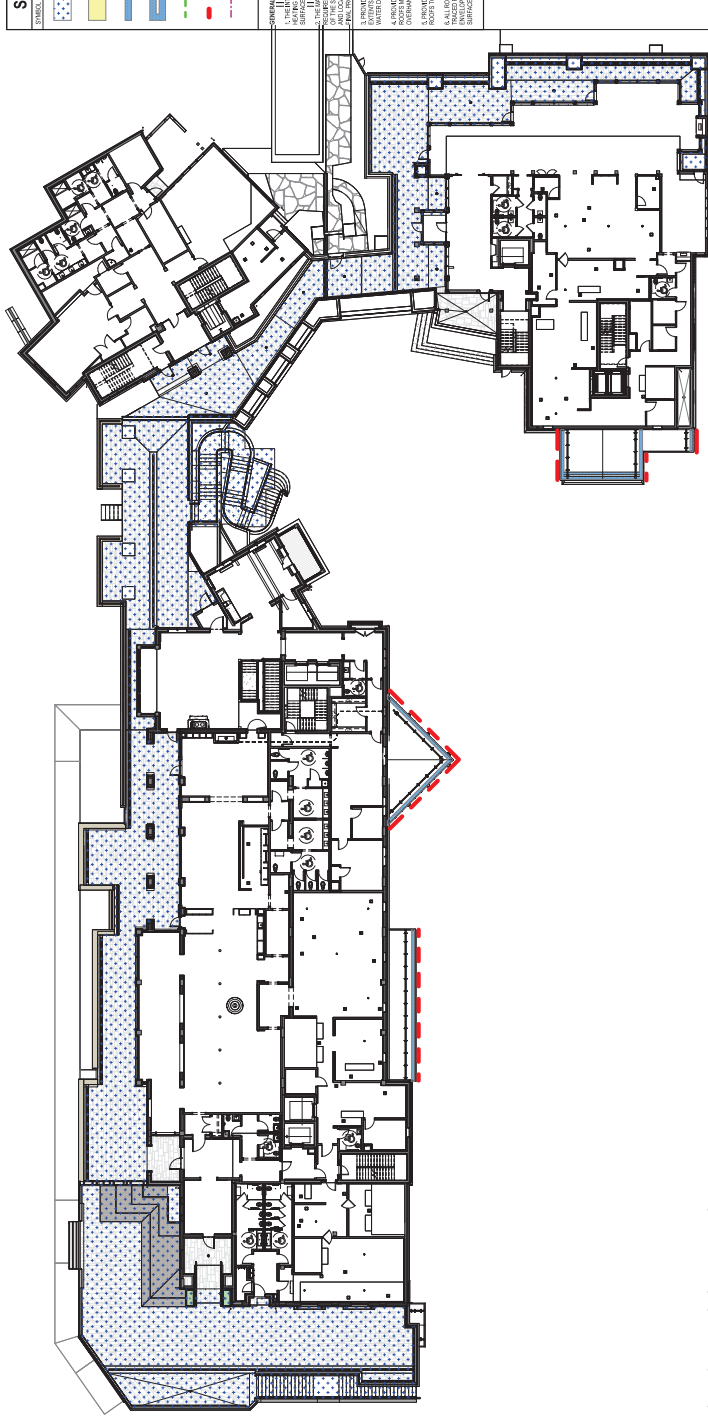















































TAOS SKI VALLEY
HOTEL ST. BERNARD
112 SUTTON PLACE
TAOS SKI VALLEY, NEW MEXICO 87525

REVISION HISTORY



NO.	DATE	DESCRIPTION
1	7/27/2023	ISSUE FOR PERMIT



ARCHITECTURAL - SNOW MELT
DIAGRAMS - LEVEL 00 & 01

DESIGNED BY
CHECKED BY
TEAM
DATE
ISSUE FOR PERMIT

A-652

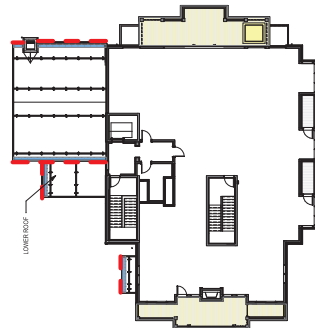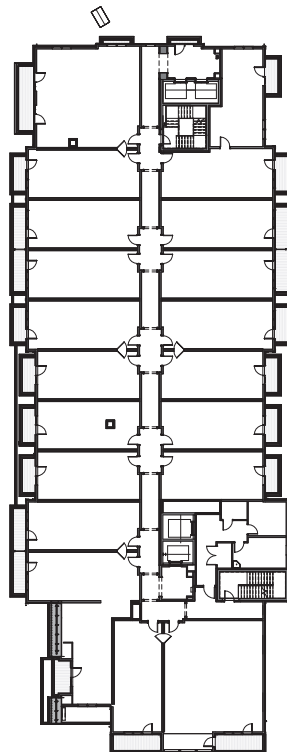

SCALE: 1/16" = 1'-0"

